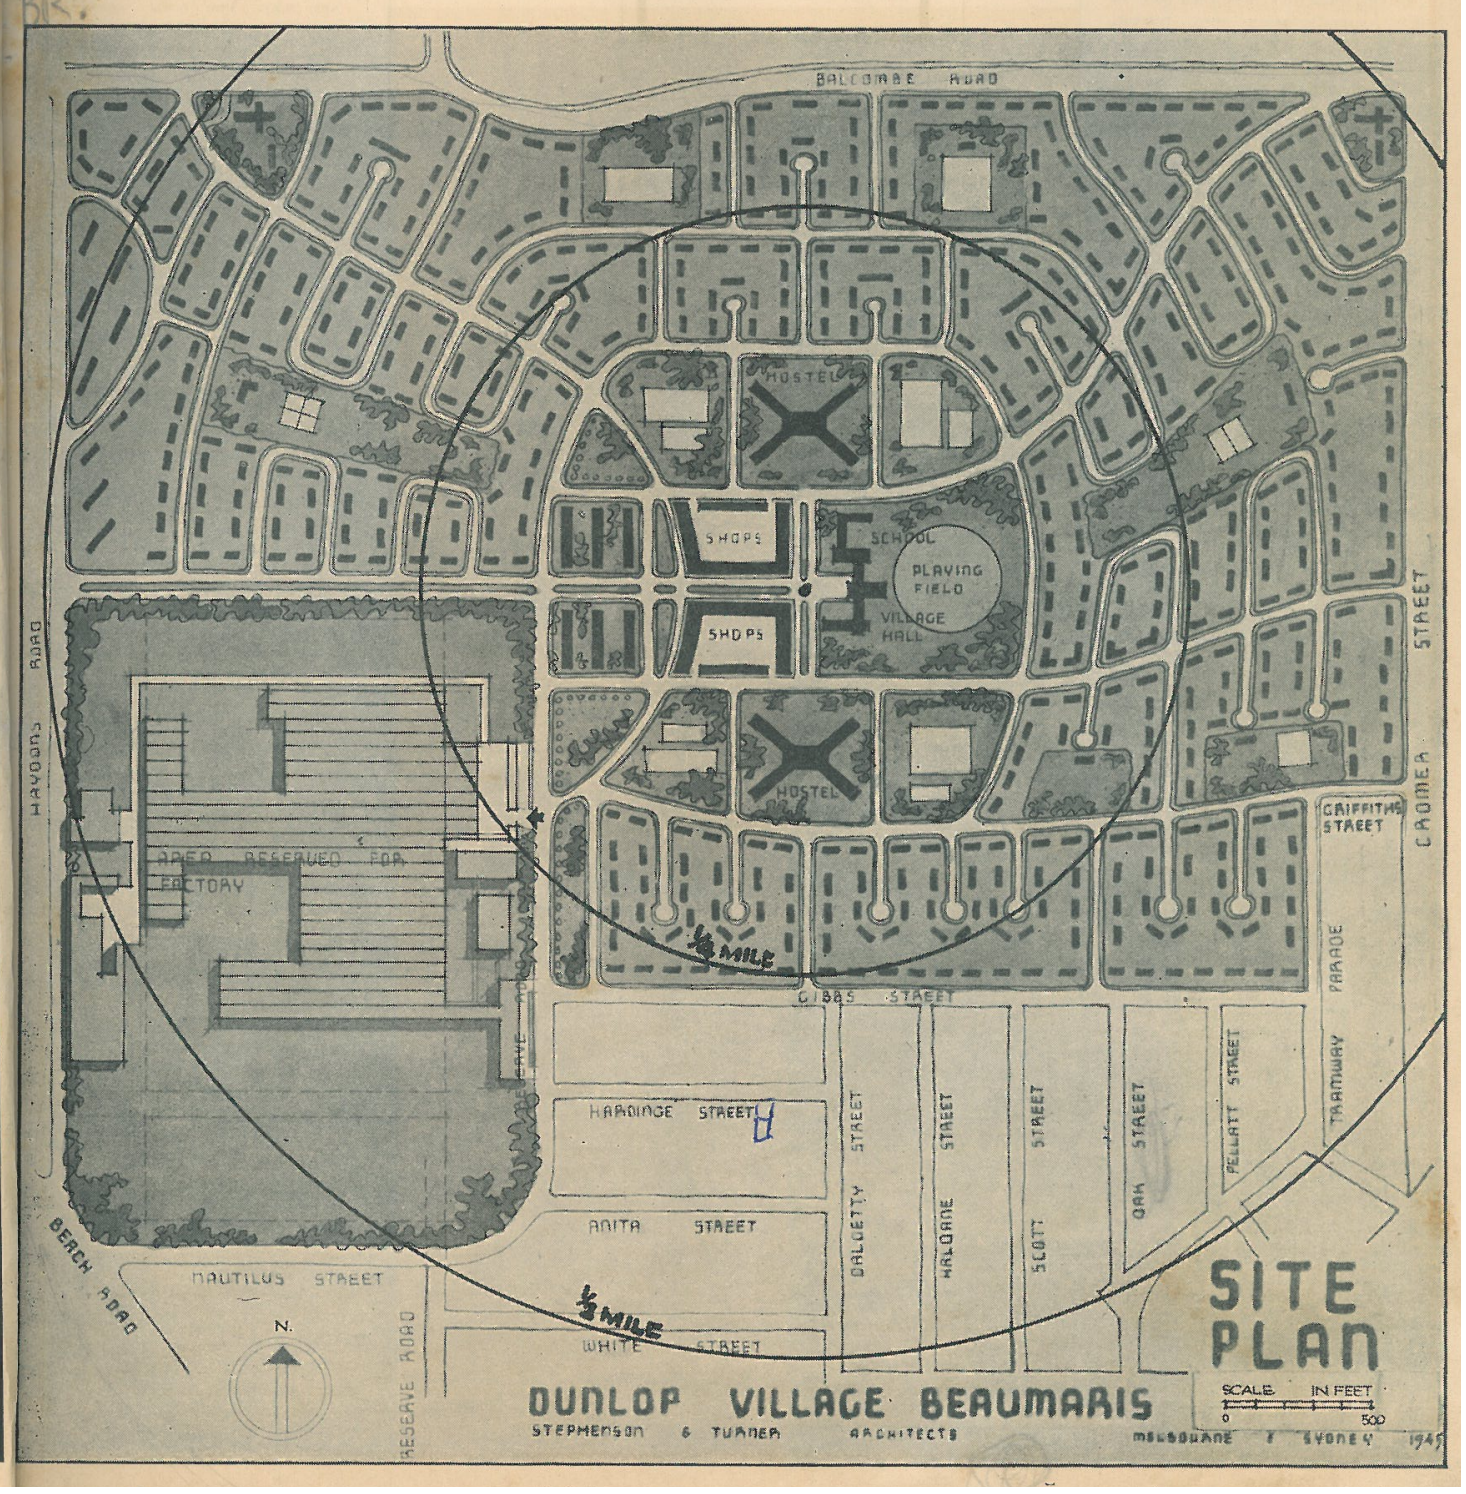
BALCOMBE ROAD
HOSTEL
SHOPS
SCHOOL
PLAYING FIELD
VILLAGE HALL
SHOPS
HOSTEL
HAVOCAS ROAD
CROMER STREET
AREA RESERVED FOR FACTORY
½ MILE
GIBBS STREET
GRIFFITHS STREET
PRAROE
TRAMWAY
HARDINGE STREET
ANITA STREET
DALGETTY STREET
HALOANE STREET
SCOTT STREET
OAK STREET
PELLATT STREET
NAUTILUS STREET
BEACH ROAD
RESERVE ROAD
N.
½ MILE
WHITE STREET
SITE PLAN
SCALE IN FEET
0 500
DUNLOP VILLAGE BEAUMARIS
STEPHENSON & TURNER ARCHITECTS
MELBOURNE & SYDNEY 1945